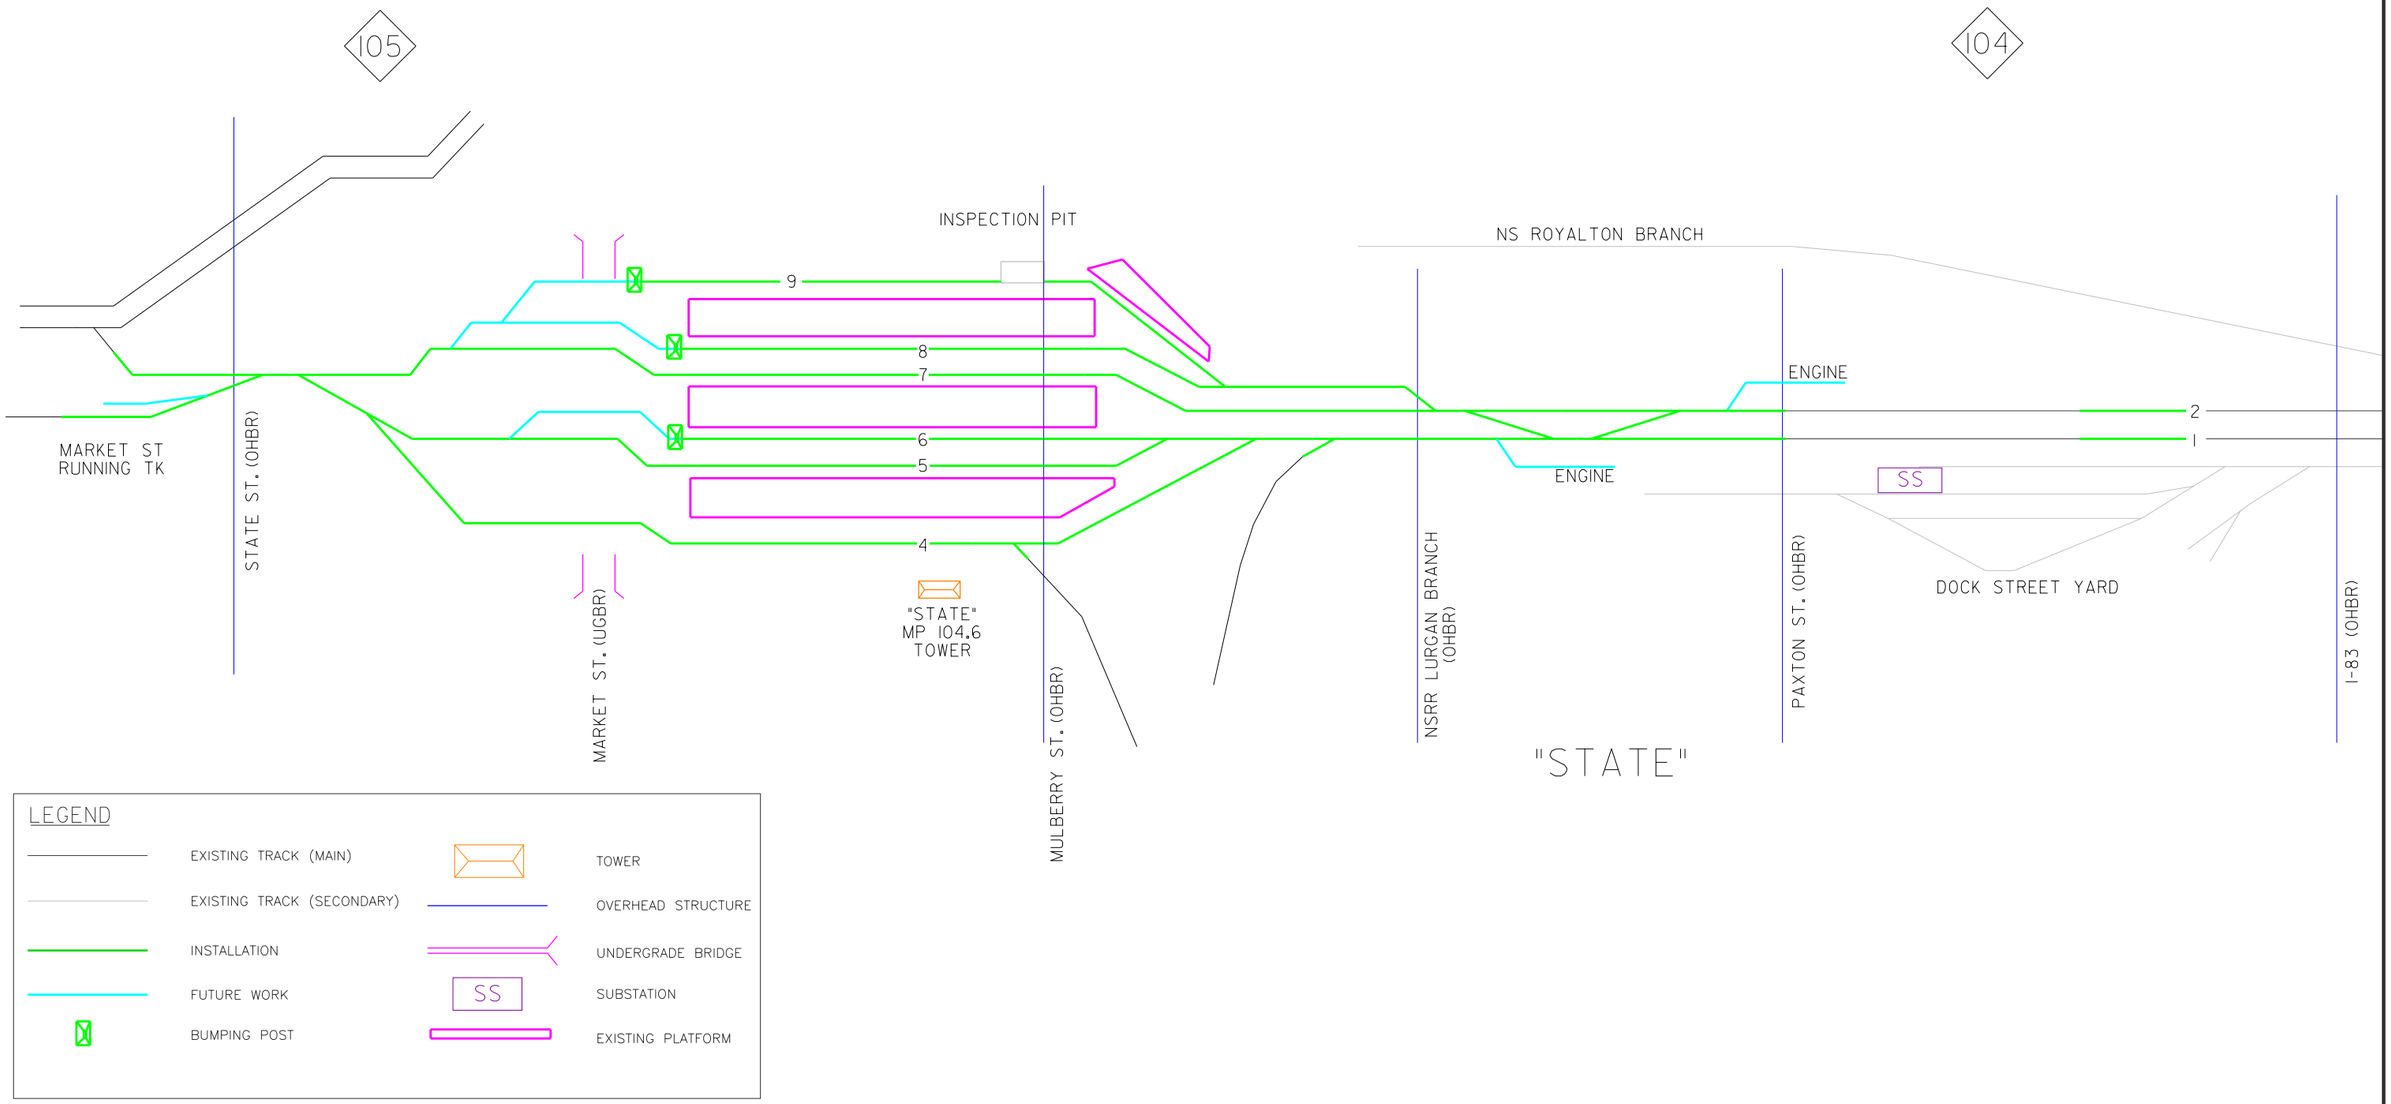

DESIGNED															
DRAWN															
CHECKED															
APPROVED		NO.	DATE		DRAWN	CHKD	APPRVD	NO.	DATE		DRAWN	CHKD	APPRVD		
		REVISIONS						REVISIONS							

HNTB

HNTB Corporation
1628 JFK Boulevard
Philadelphia, PA 19103
215-568-6500

pennsylvania
DEPARTMENT OF TRANSPORTATION

PENNDOT BPT
KEYSTONE CORRIDOR

STATE INTERLOCKING
PROPOSED TRACK LAYOUT

CONTRACT NO.

SCALE NTS

DATE JULY 12, 2012

DRAWING NO.

SHEET 1 OF 1

$FILEL$ $DATE$ $TIME$